




FOUR | FLOOR PLANS




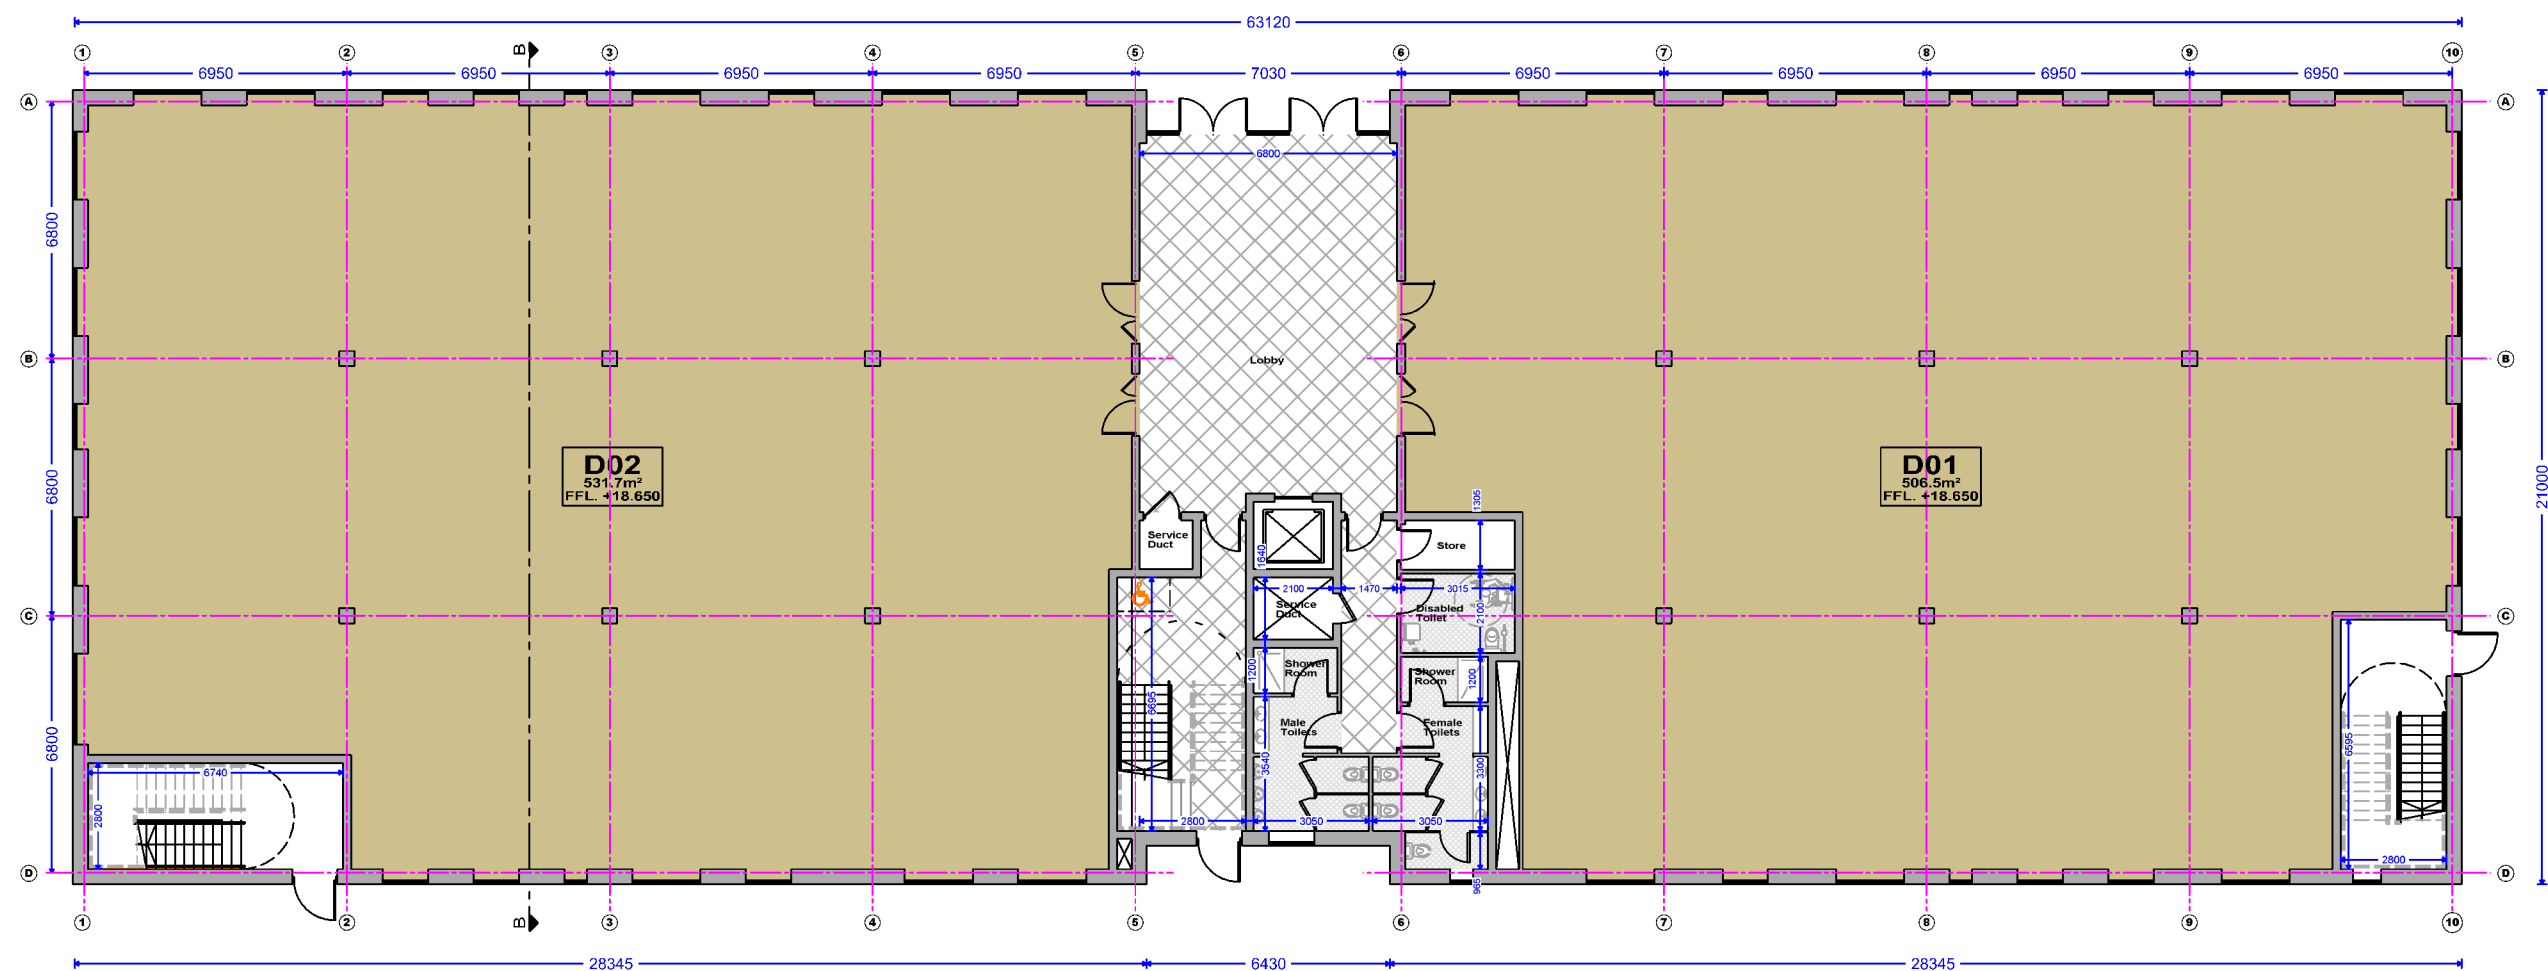

GROUND FLOOR PLAN
Scale 1:200

Notes

Unit D1 Floor Area 506.5m²
Unit D2 Floor Area 531.7m²

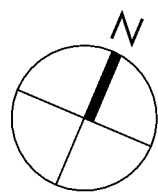


PROJECT
Office Development
CLIENT
O'Flynn Construction Co. Unlimited Company

ADDRESS
Ballincollig, Cork
TITLE
Building D Ground Floor Plan

PROJECT NO.
803
SCALE
1:200 @A2

DRAWING NO.
803 .PL.215
DATE
Friday 1 March 2019




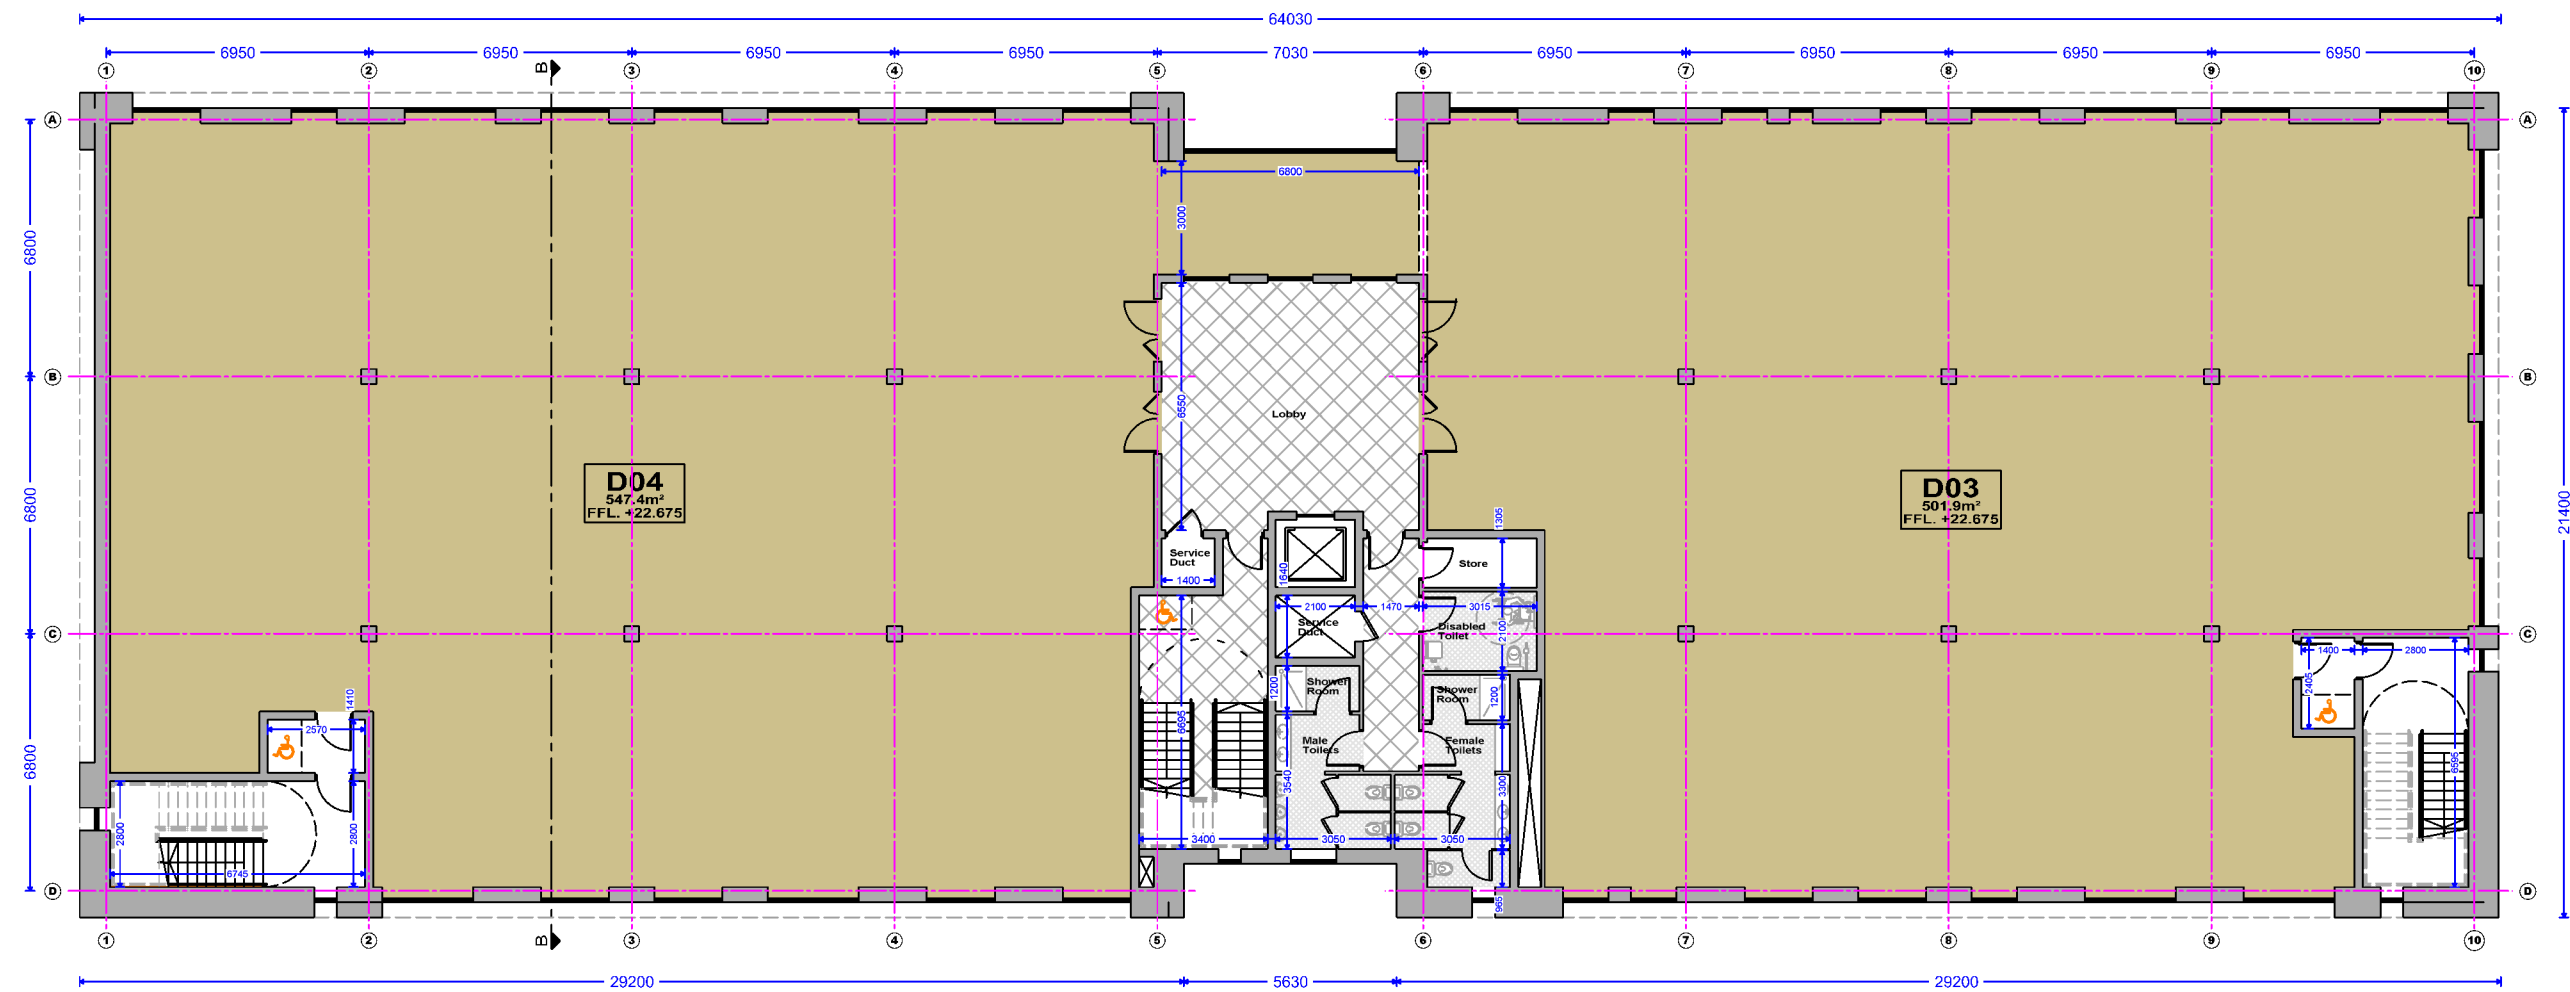

FIRST FLOOR PLAN
Scale 1:200

Notes

Unit D3 Floor Area 501.9m²
Unit D4 Floor Area 547.4m²

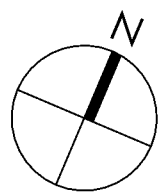

PROJECT
Office Development

CLIENT
O'Flynn Construction Co. Unlimited Company

ADDRESS
Ballincollig, Cork

TITLE
Building D First Floor Plan


PROJECT NO.
803

SCALE
1:200 @A2

DRAWING NO.
803 .PL.216

DATE
Friday 1 March 2019




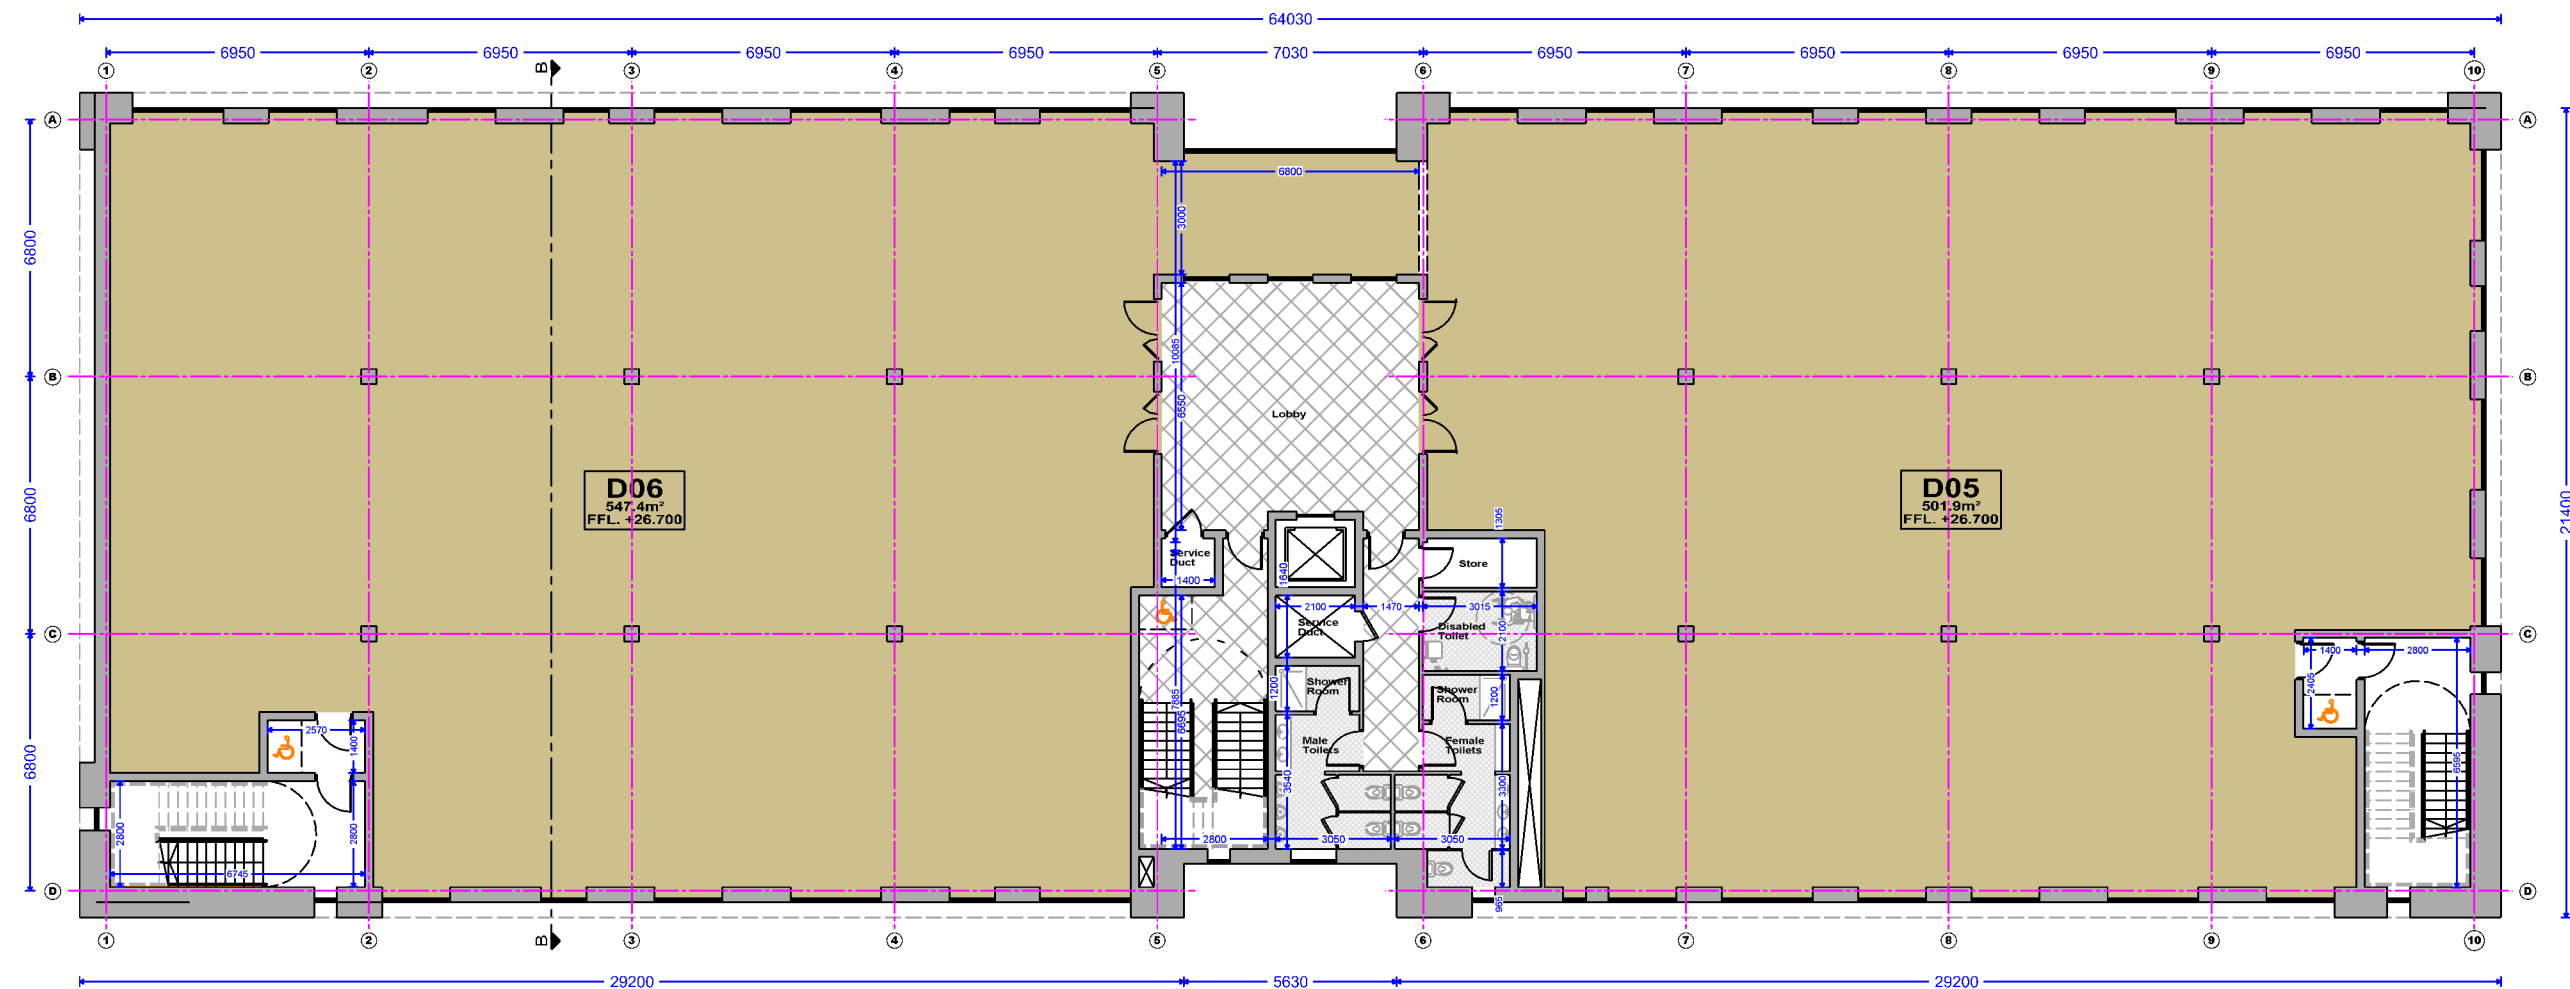

SECOND FLOOR PLAN
 Scale 1:200

Notes

Unit D5 Floor Area 501.9m²
 Unit D6 Floor Area 547.4m²

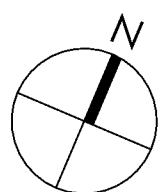


PROJECT
Office Development
 CLIENT
 O'Flynn Construction Co. Unlimited Company

ADDRESS
Ballincollig, Cork
 TITLE
Building D Second Floor Plan

PROJECT NO.
803
 SCALE
1:200 @A2

DRAWING NO.
803 .PL.217
 DATE
Friday 1 March 2019




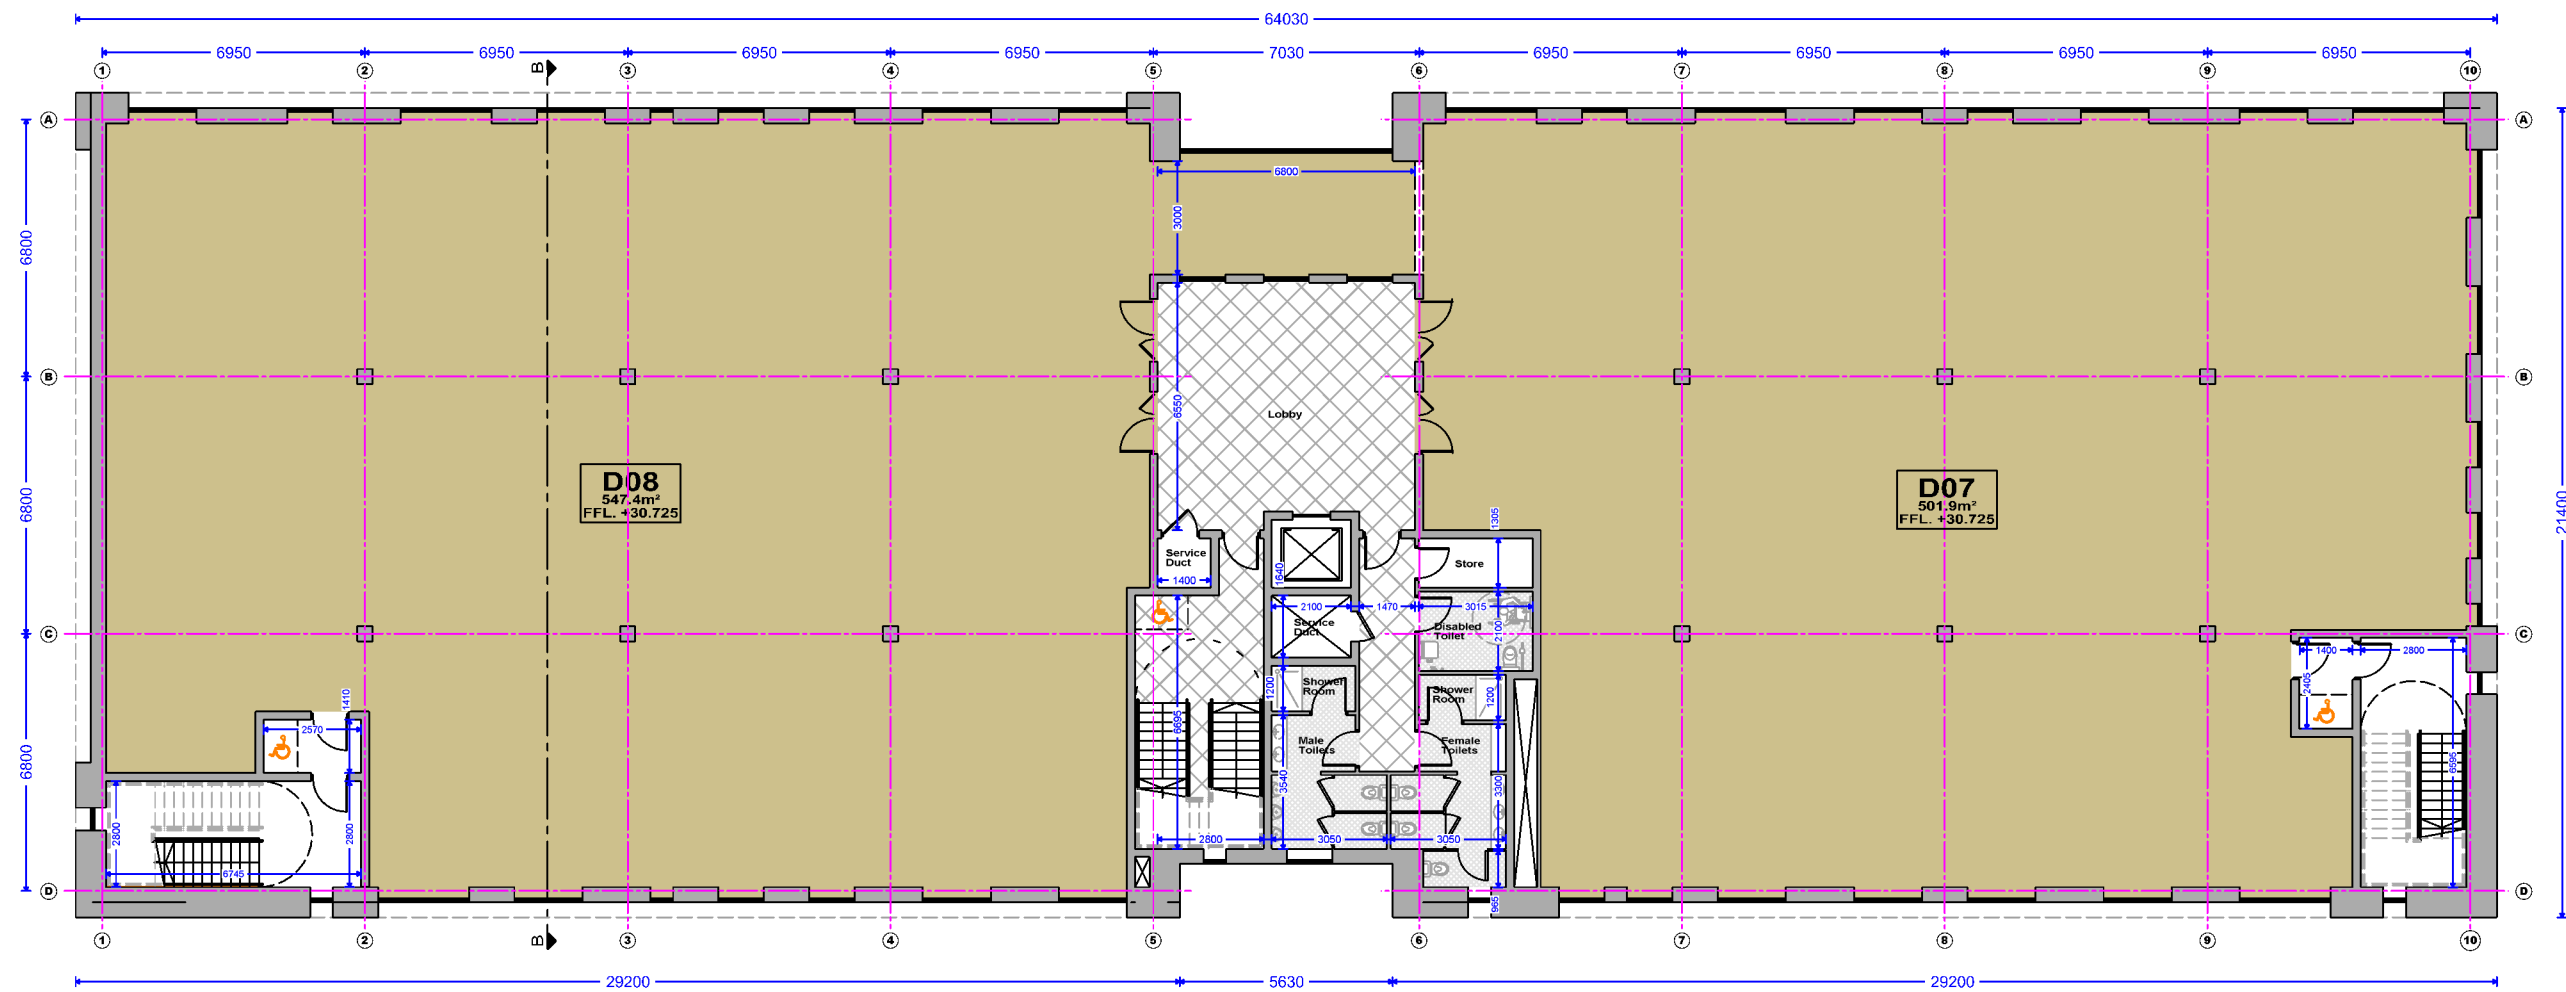

THIRD FLOOR PLAN
Scale 1:200

Notes

Unit D7 Floor Area 501.9m²
Unit D8 Floor Area 547.4m²

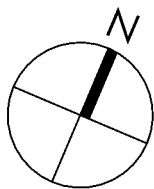

PROJECT
Office Development

CLIENT
O'Flynn Construction Co. Unlimited Company

ADDRESS
Ballincollig, Cork

TITLE
Building D Third Floor Plan


PROJECT NO.
803

SCALE
1:200 @A2

DRAWING NO.
803 .PL.218


DATE
Friday 1 March 2019



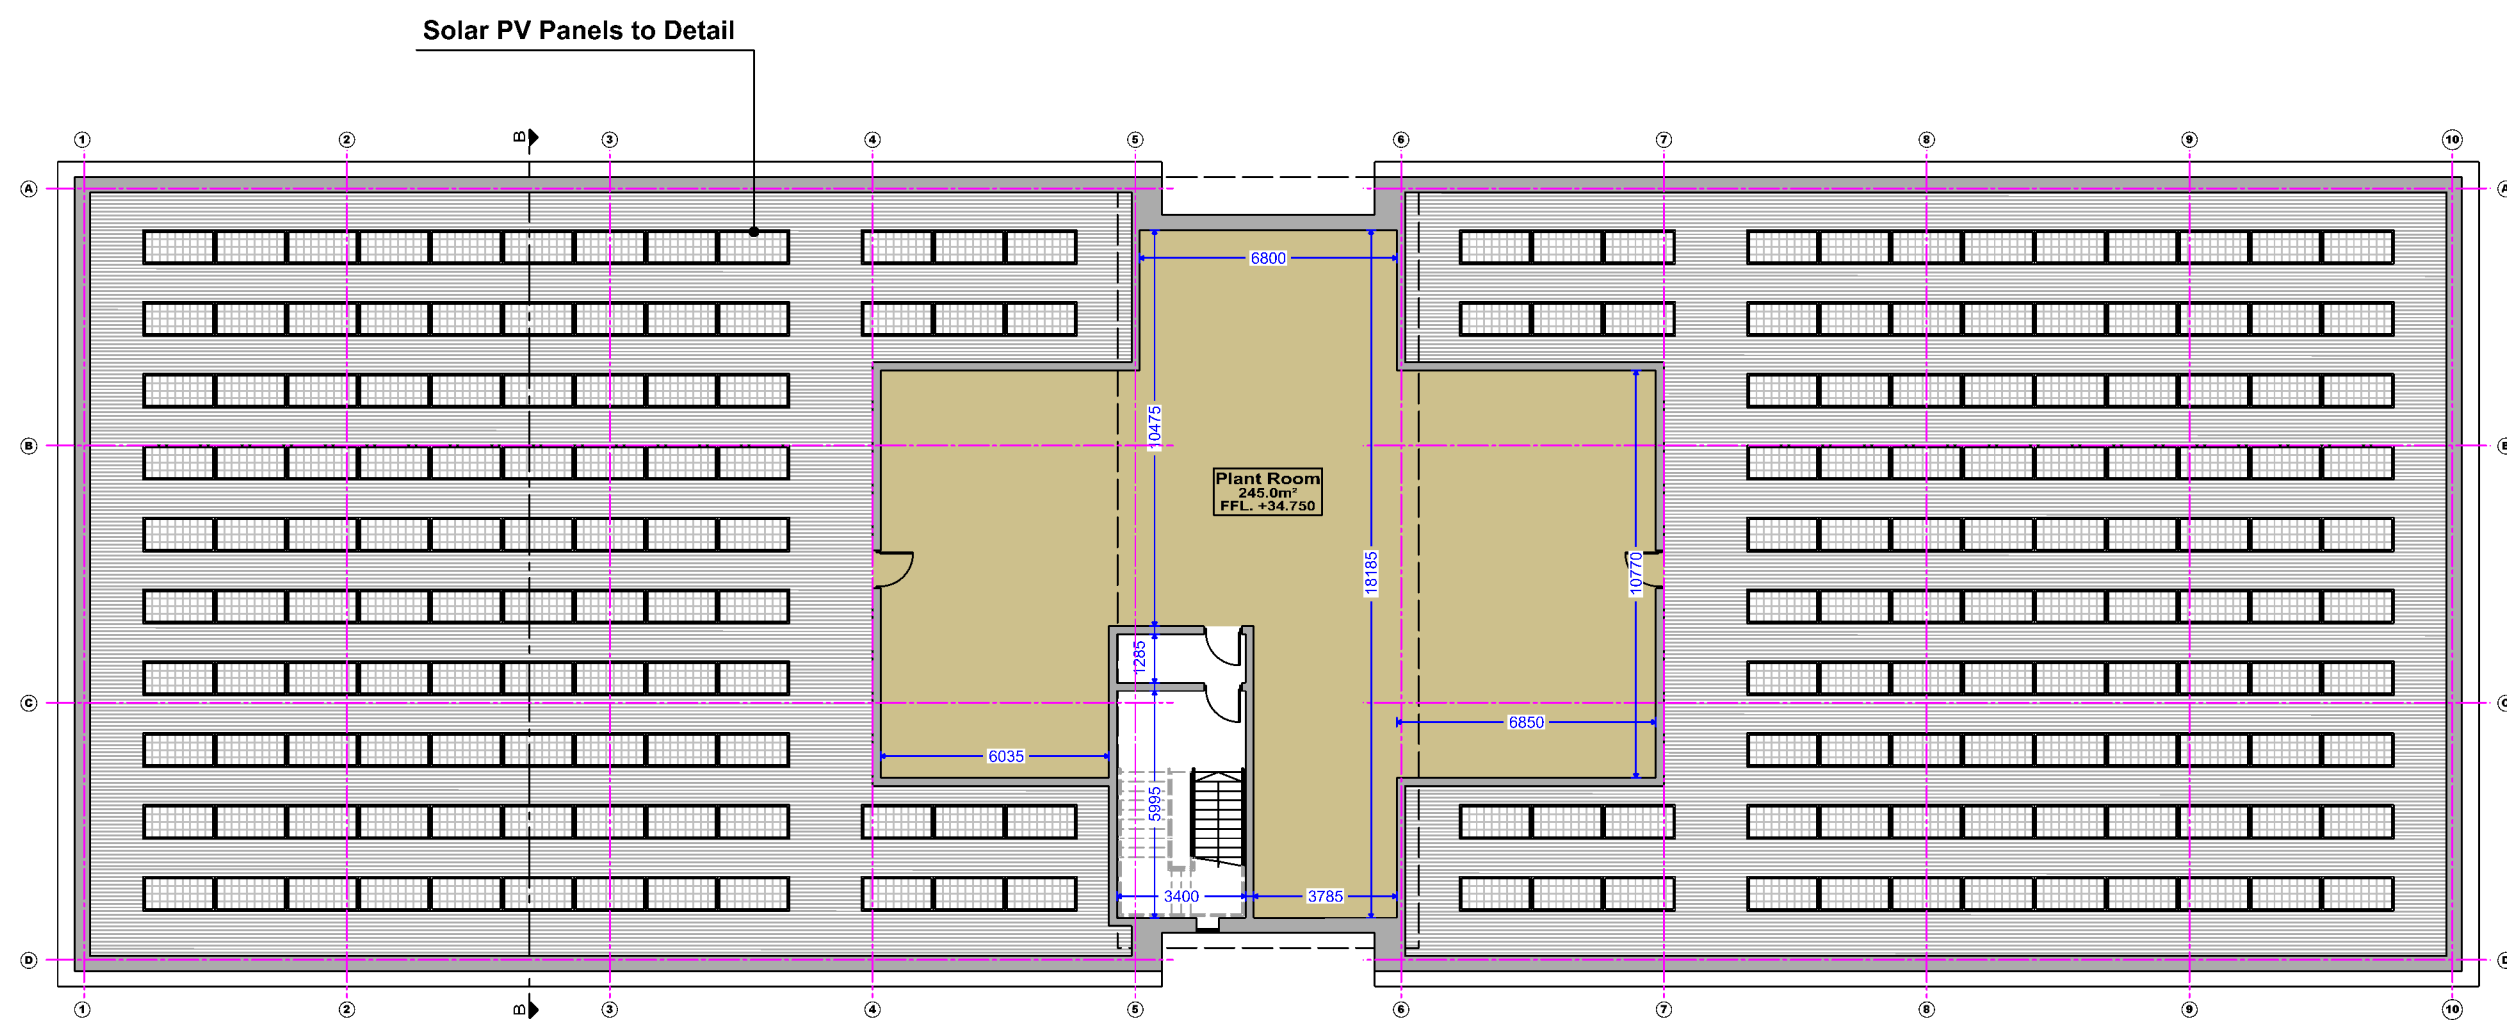

ROOF PLAN
Scale 1:200

Notes

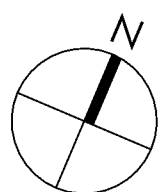

PROJECT
Office Development
CLIENT
O'Flynn Construction Co. Unlimited Company

ADDRESS
Ballincollig, Cork
TITLE
Building D Roof Plan

PROJECT NO.
803
SCALE
1:200 @A2

DRAWING NO.
803 .PL.219
DATE
Friday 1 March 2019

