




THREE | FLOOR PLANS




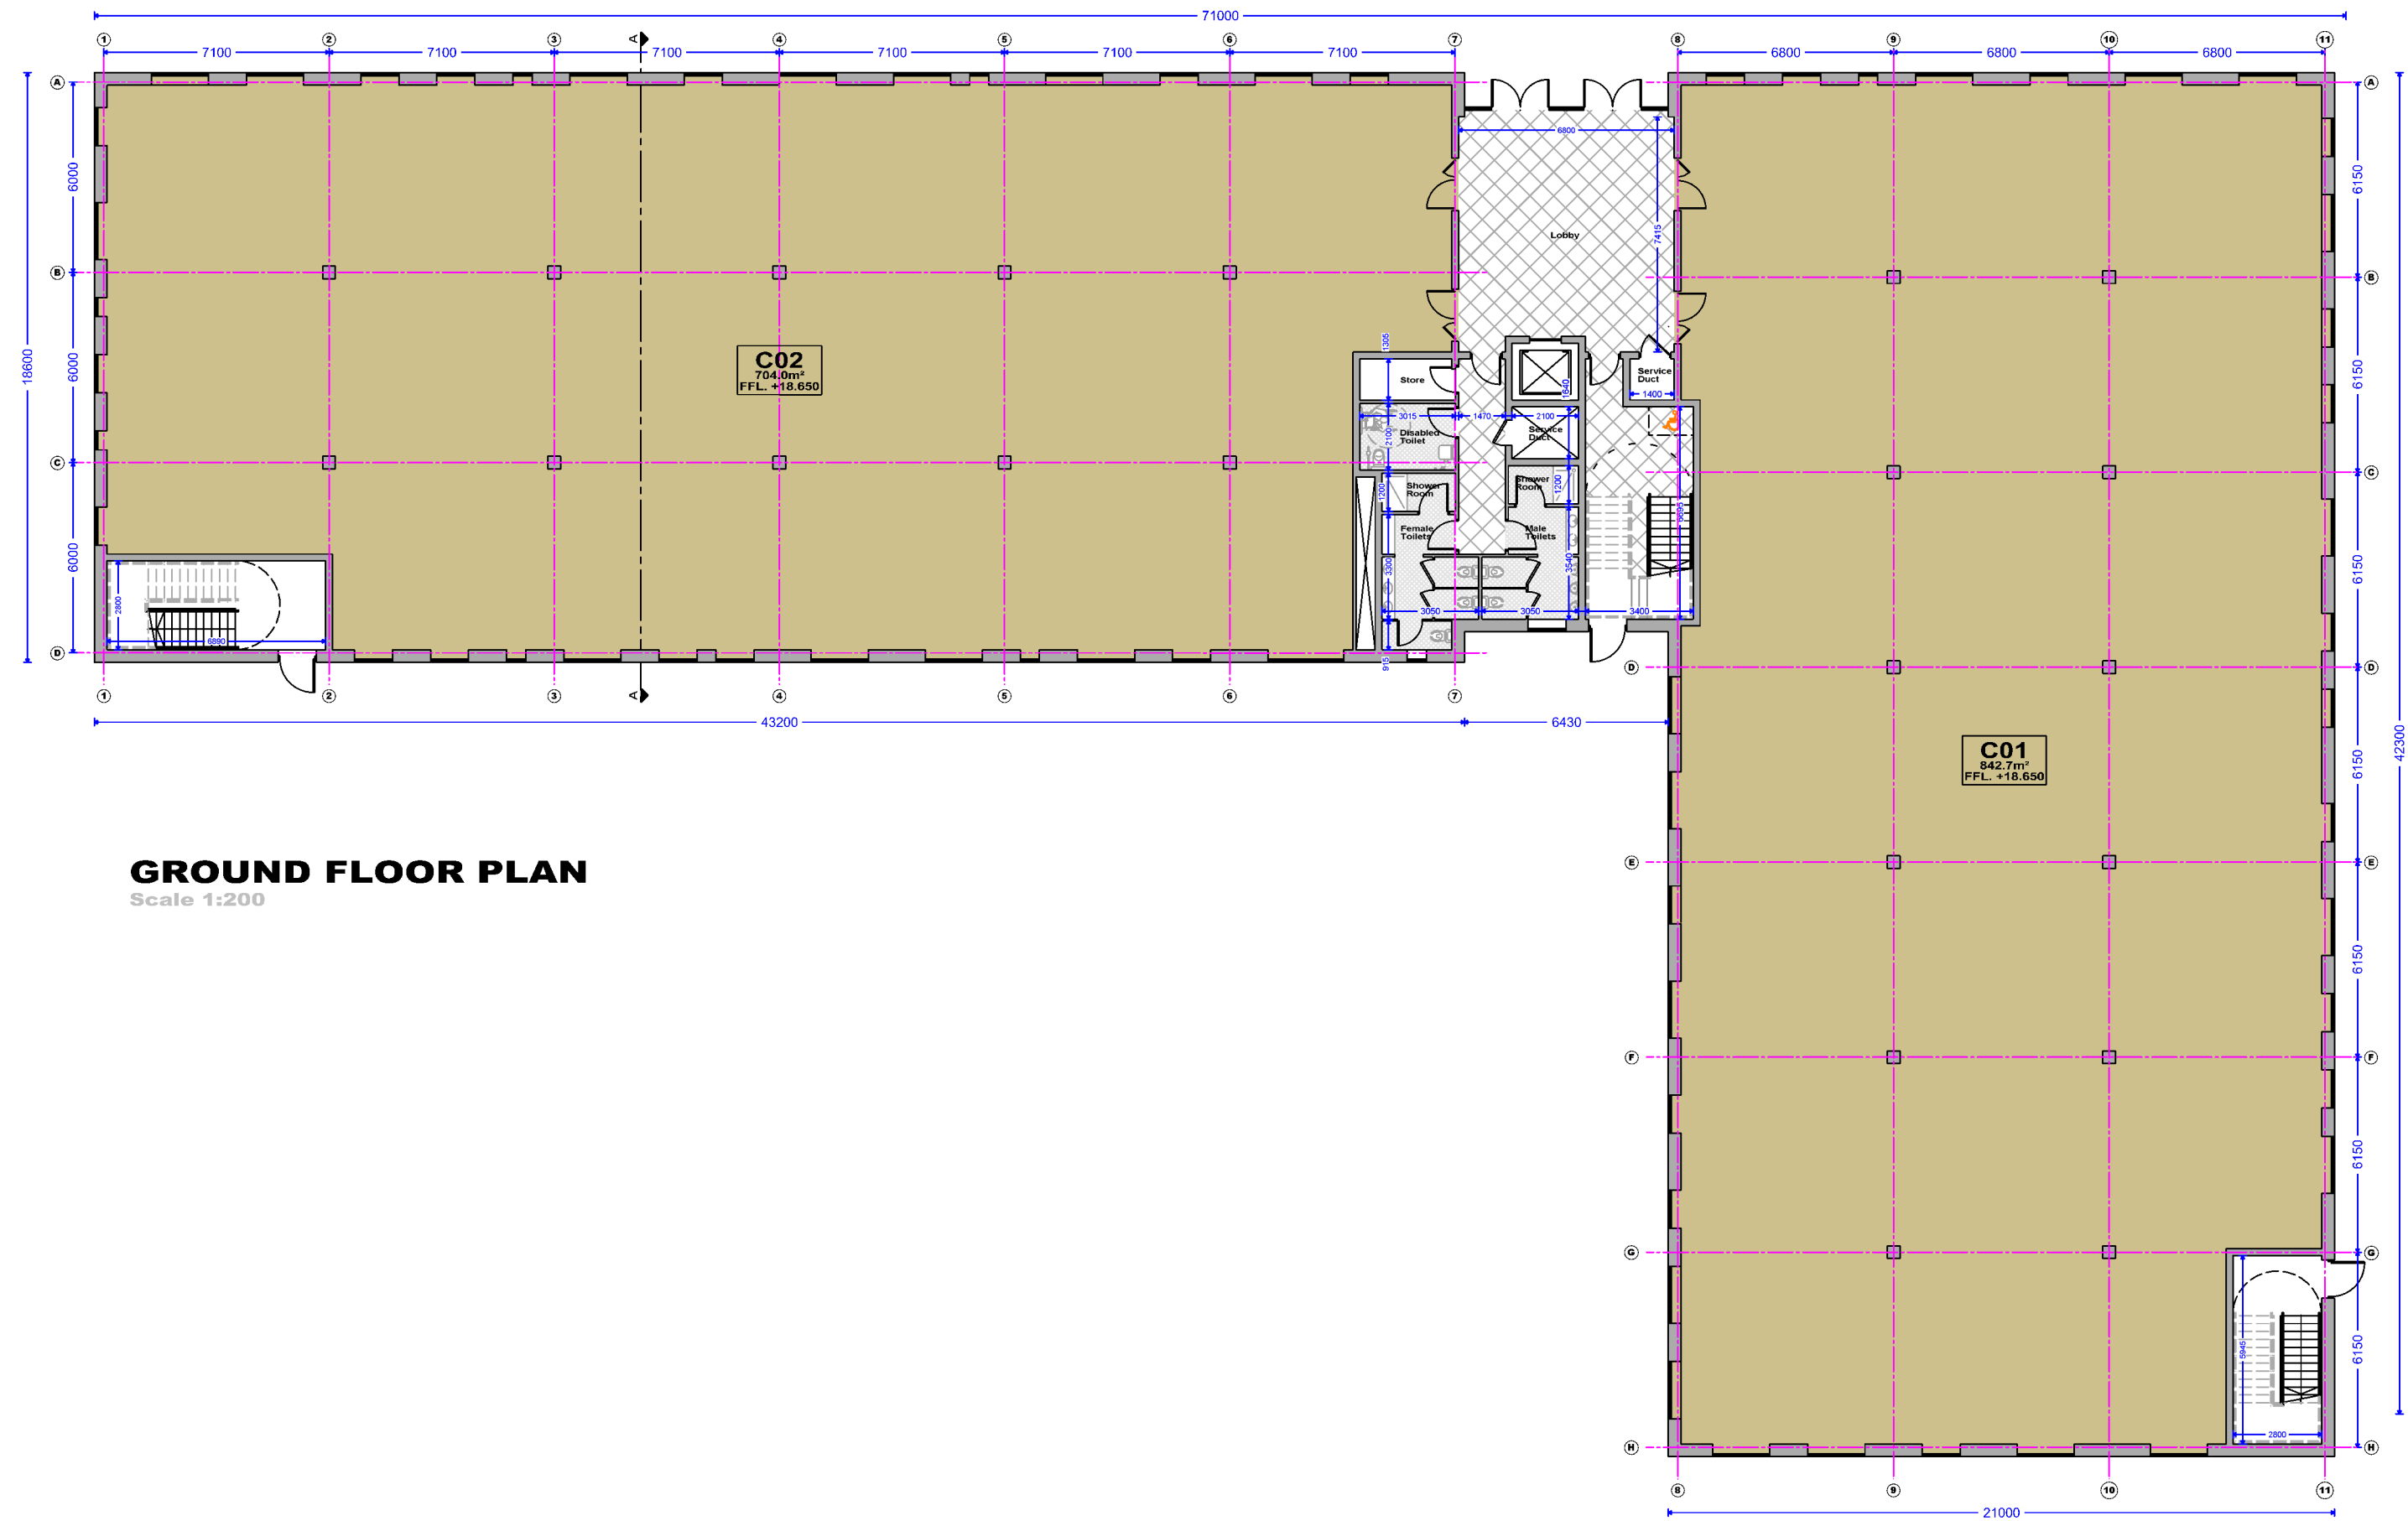

GROUND FLOOR PLAN
Scale 1:200

Notes

Unit C1 Floor Area 842.7m²
Unit C2 Floor Area 704.0m²

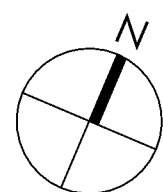

PROJECT

Office Development

CLIENT

O'Flynn Construction Co. Unlimited Company

ADDRESS

Ballincollig, Cork

TITLE

Building C Ground Floor Plan

PROJECT NO.

803

SCALE

1:200 @A2


DRAWING NO.

803 .PL.210

DATE

26/02/2019




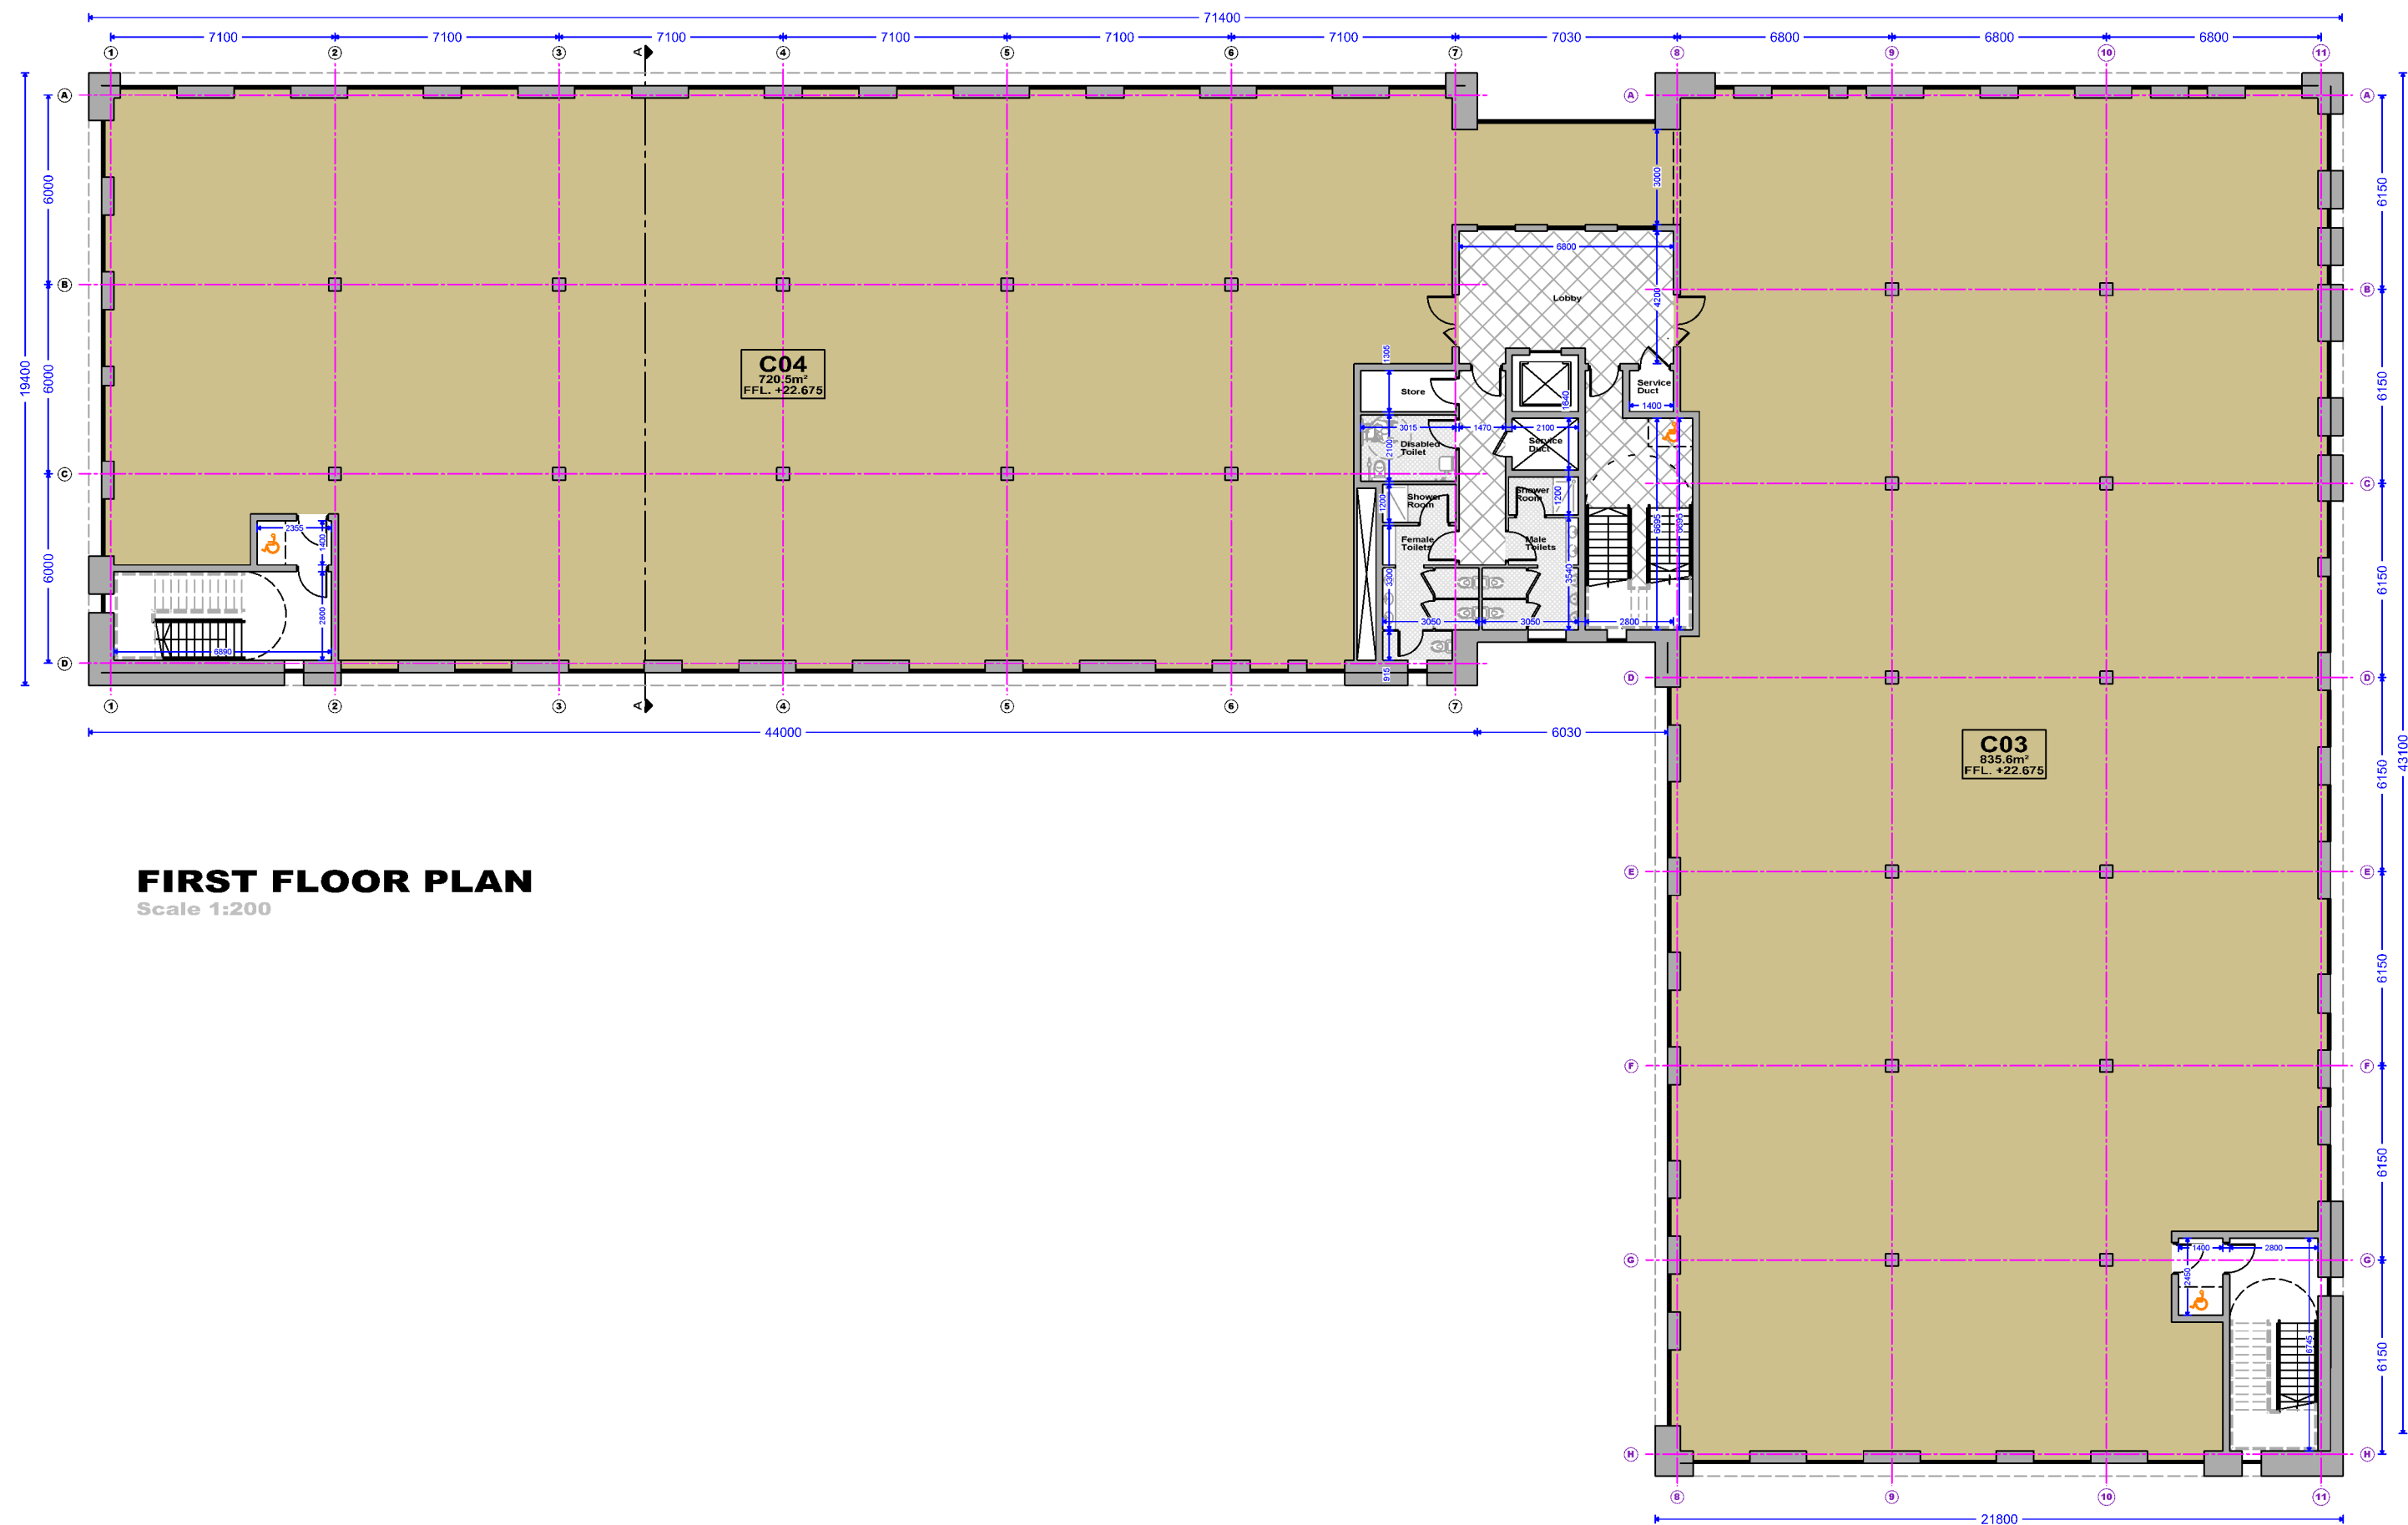

FIRST FLOOR PLAN
Scale 1:200

Notes

Unit C3 Floor Area 835.6m²
Unit C4 Floor Area 720.5m²

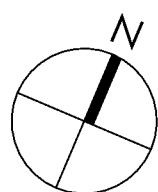

PROJECT

Office Development

CLIENT

O'Flynn Construction Co. Unlimited Company

ADDRESS

Ballincollig, Cork

TITLE

Building C First Floor Plan

PROJECT NO.

803

SCALE

1:200 @A2


DRAWING NO.

803 .PL.211

DATE

26/02/2019




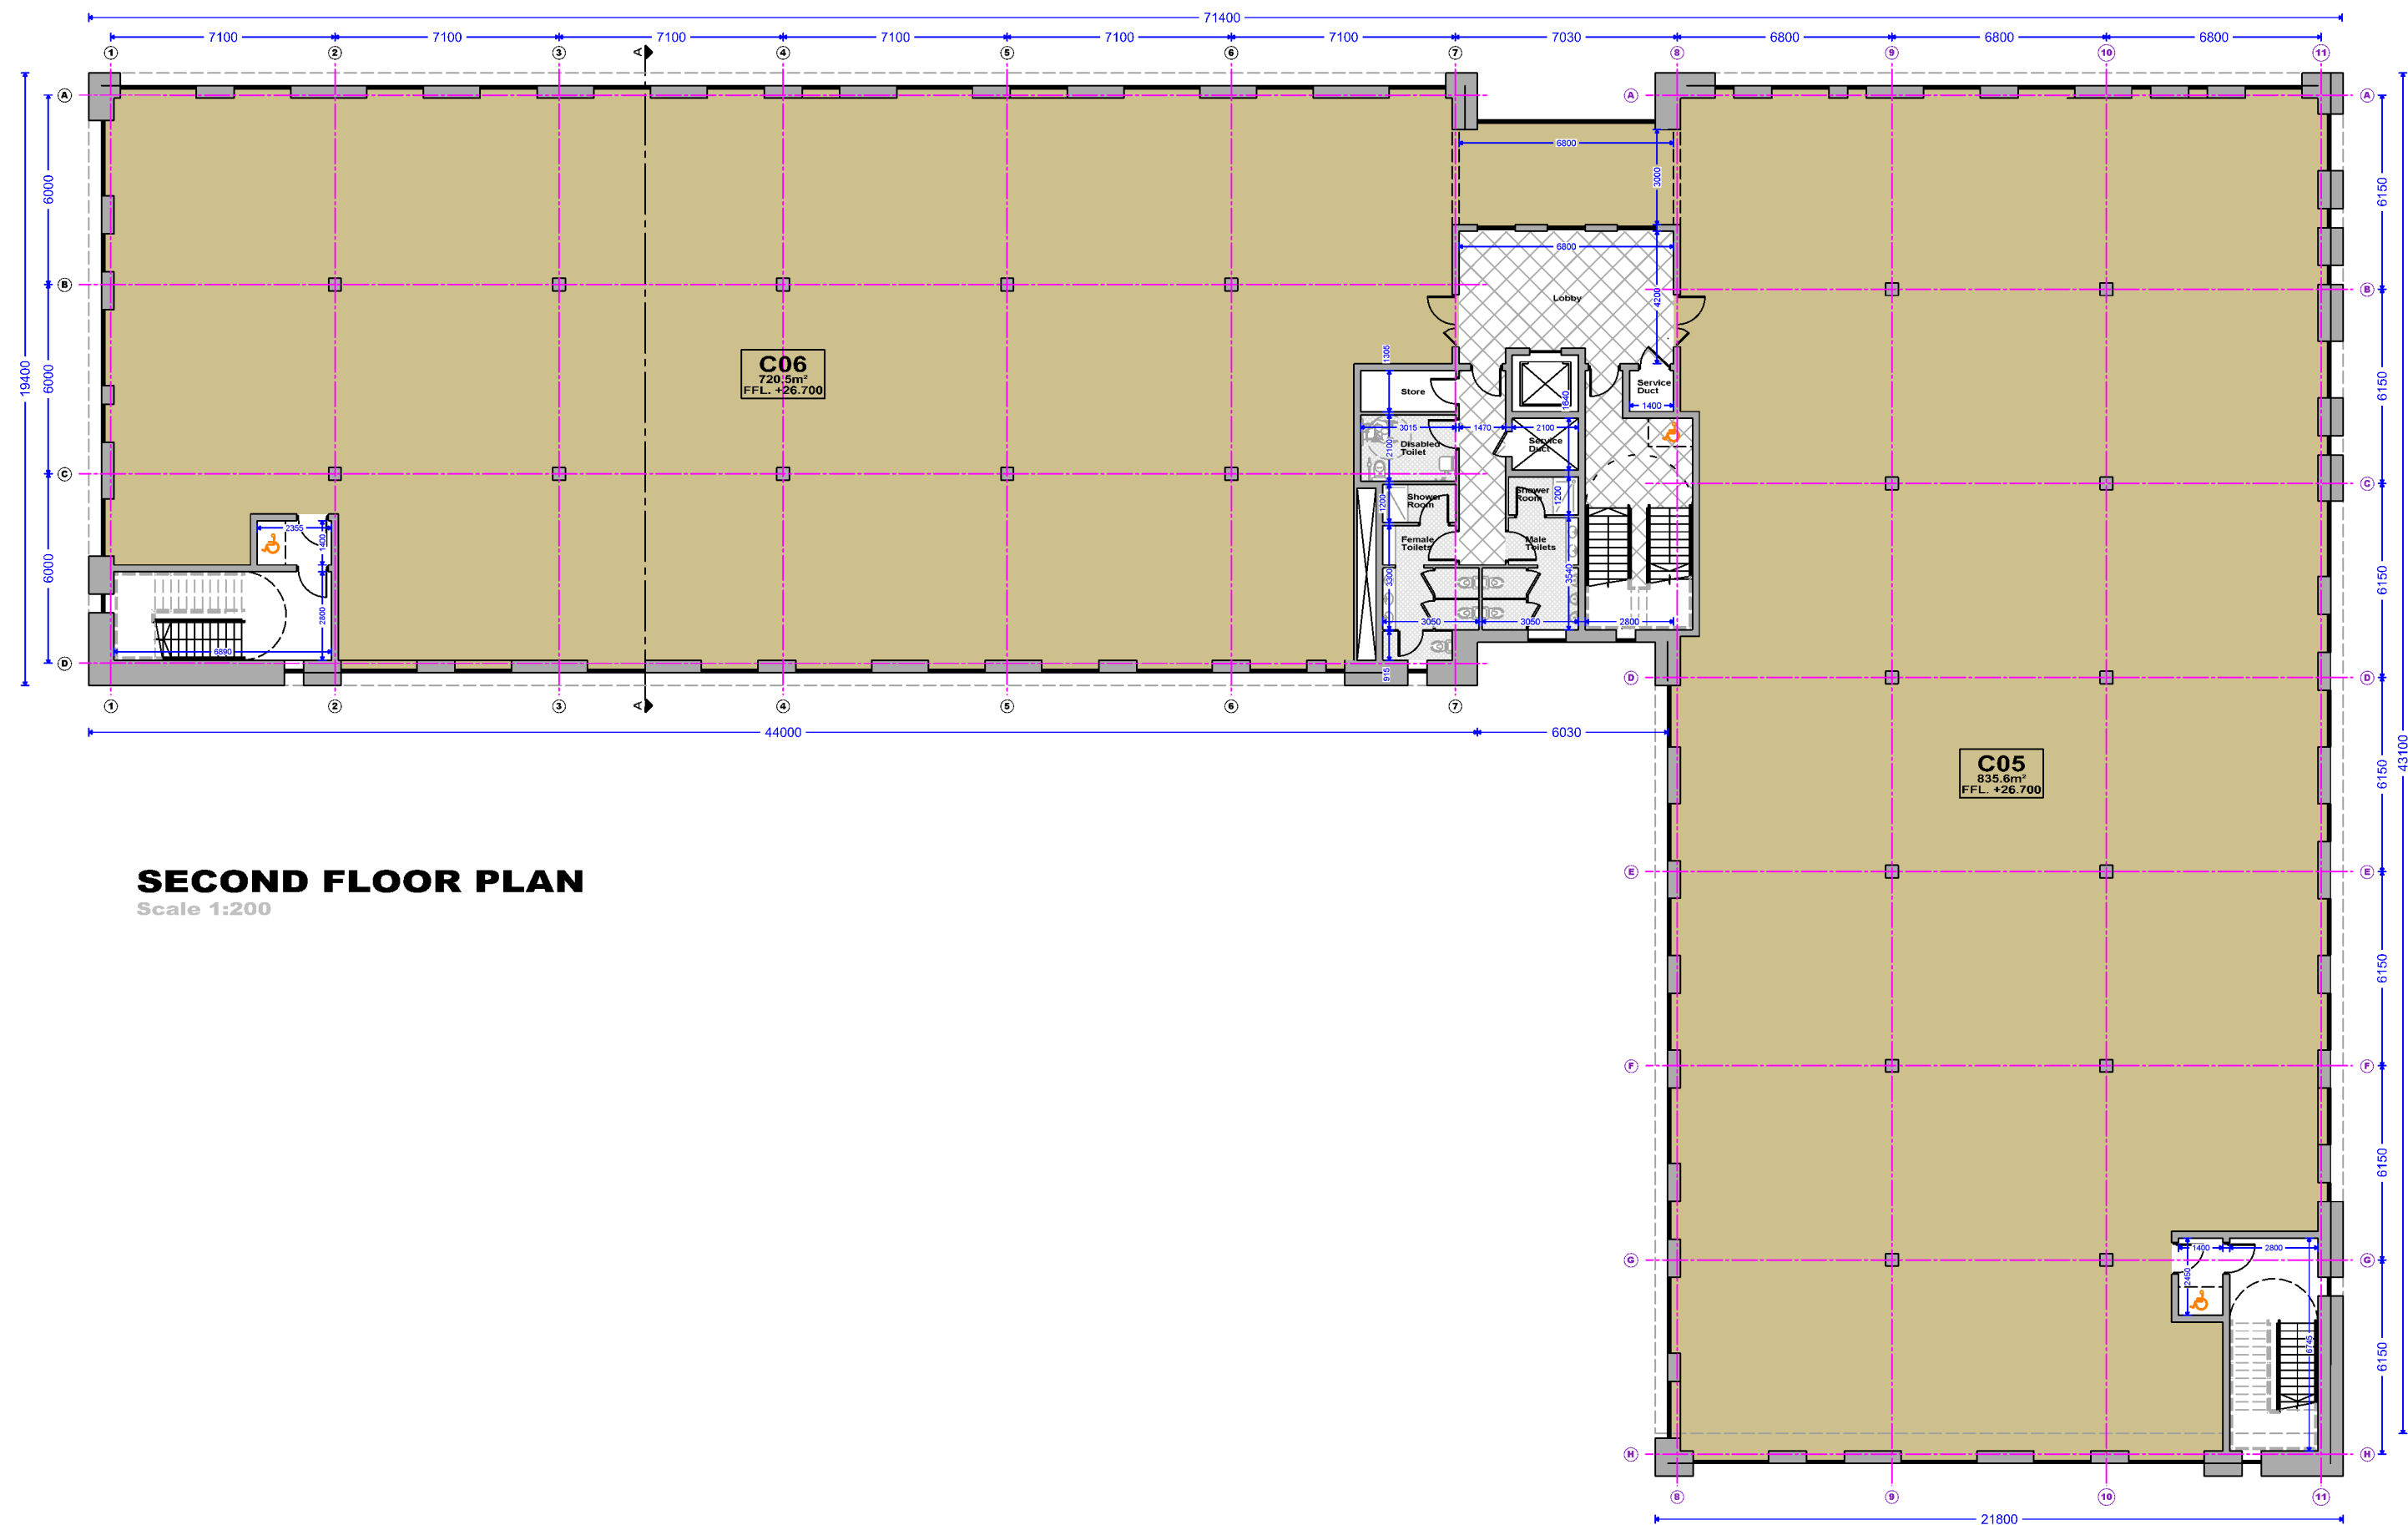

SECOND FLOOR PLAN
Scale 1:200

Notes

Unit C5 Floor Area 835.6m²
Unit C6 Floor Area 720.5m²

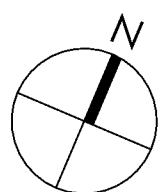

PROJECT

Office Development

CLIENT

O'Flynn Construction Co. Unlimited Company

ADDRESS

Ballincollig, Cork

TITLE

Building C Second Floor Plan

PROJECT NO.

803

SCALE

1:200 @A2


DRAWING NO.

803 .PL.212

DATE


26/02/2019



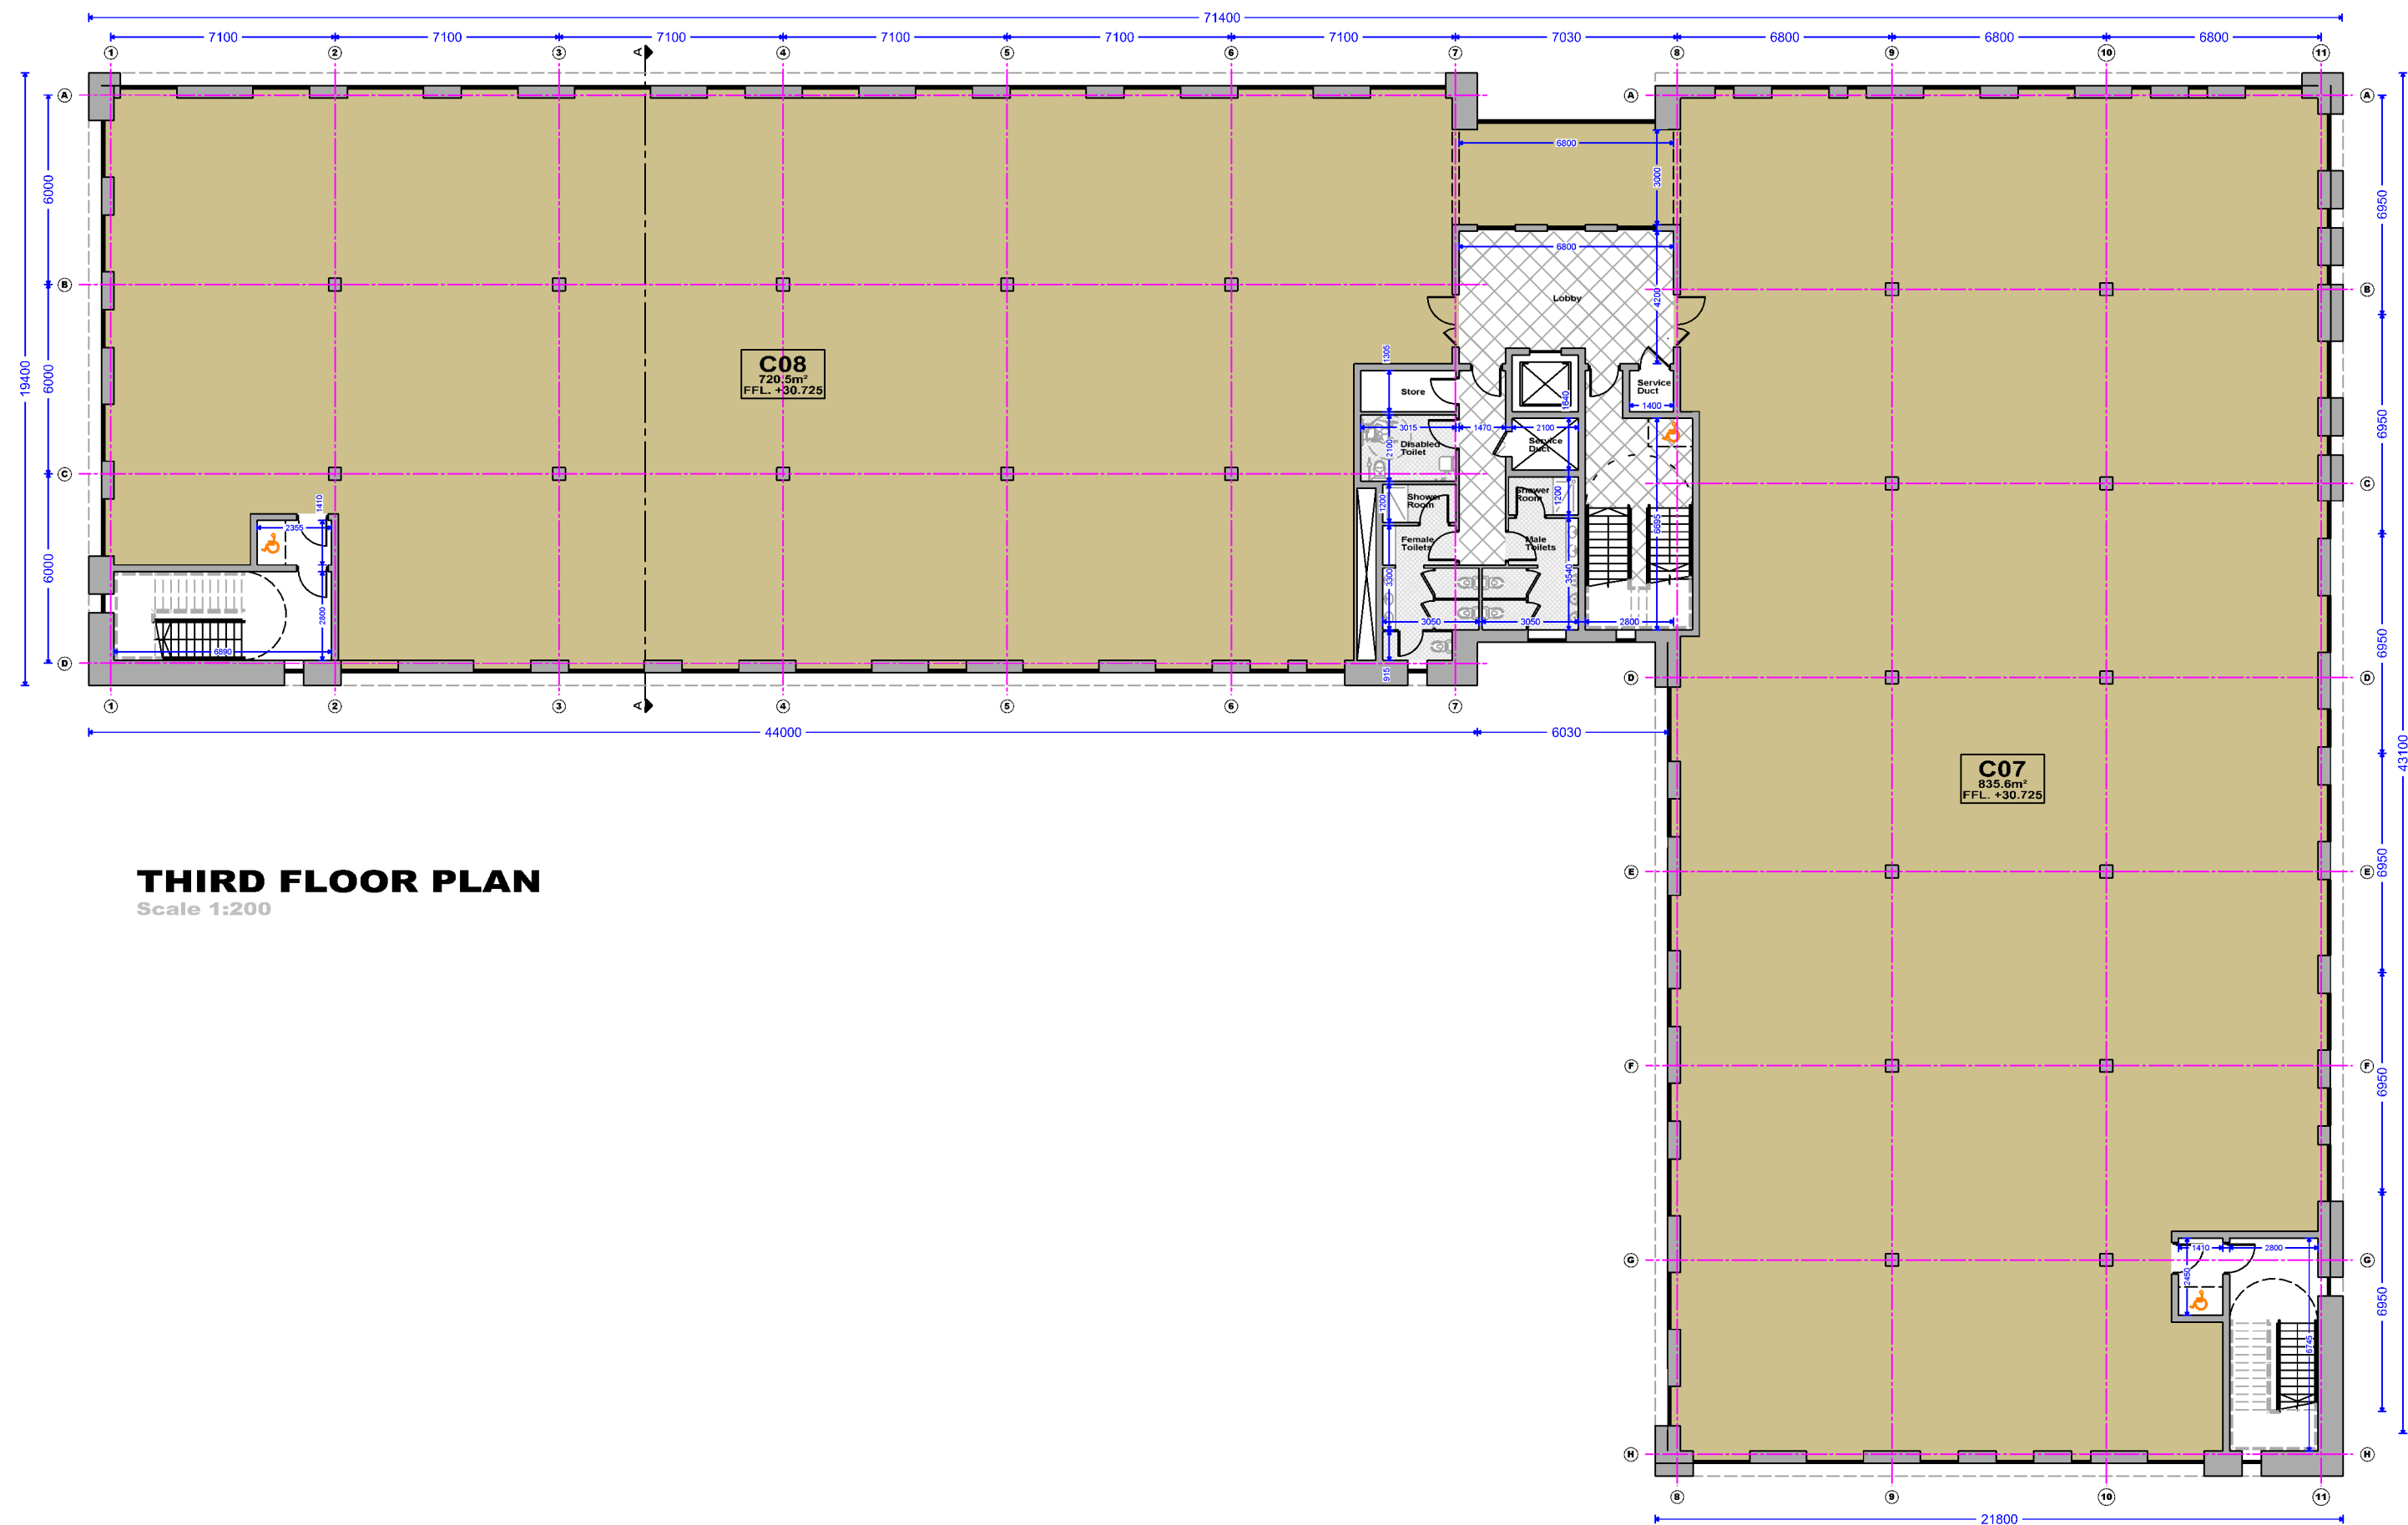

Notes

Unit C7 Floor Area 835.6m²
Unit C8 Floor Area 720.5m²

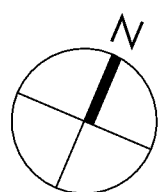


PROJECT
Office Development
CLIENT
O'Flynn Construction Co. Unlimited Company

ADDRESS
Ballincollig, Cork
TITLE
Building C Third Floor Plan


PROJECT NO.
803
SCALE
1:200 @A2

DRAWING NO.
803 .PL.213
DATE
26/02/2019



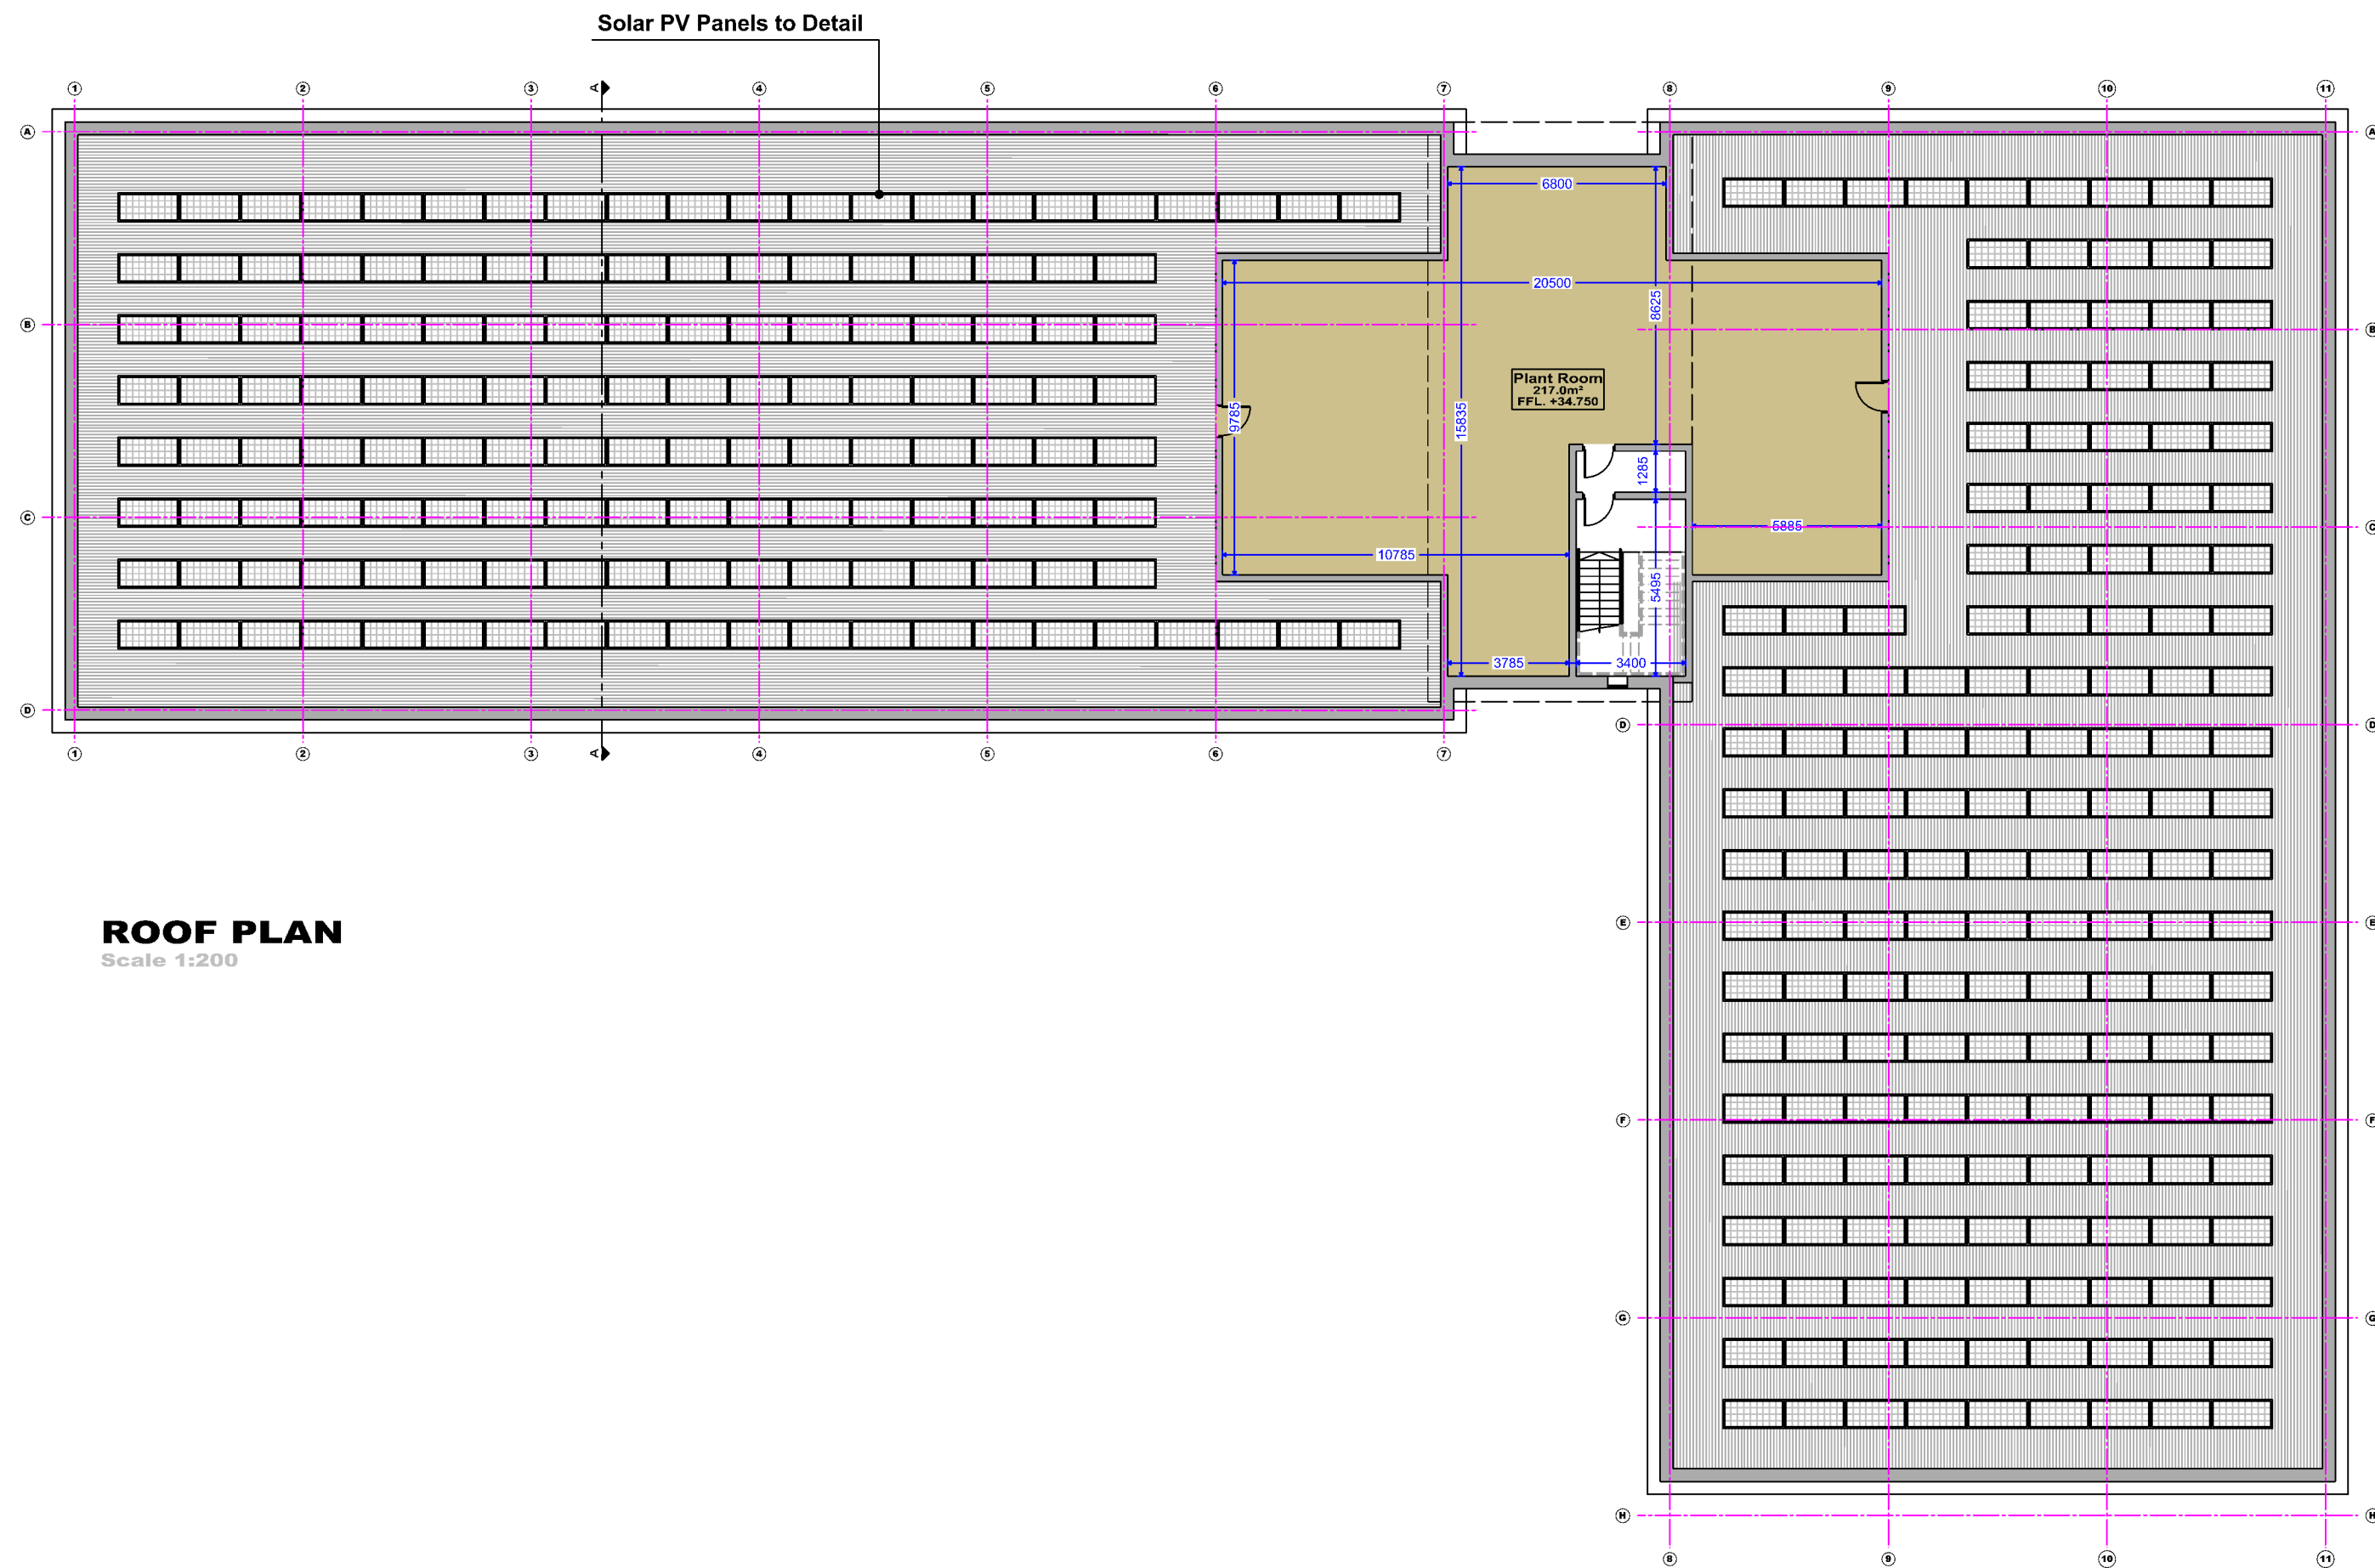

Notes

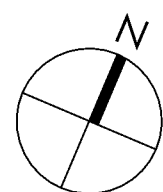

PROJECT
Office Development

CLIENT
O'Flynn Construction Co. Unlimited Company

ADDRESS
Ballincollig, Cork

TITLE
Building C Roof Plan

PROJECT NO.
803

SCALE
1:200 @A2

DRAWING NO.
803 .PL.214

DATE
26/02/2019

